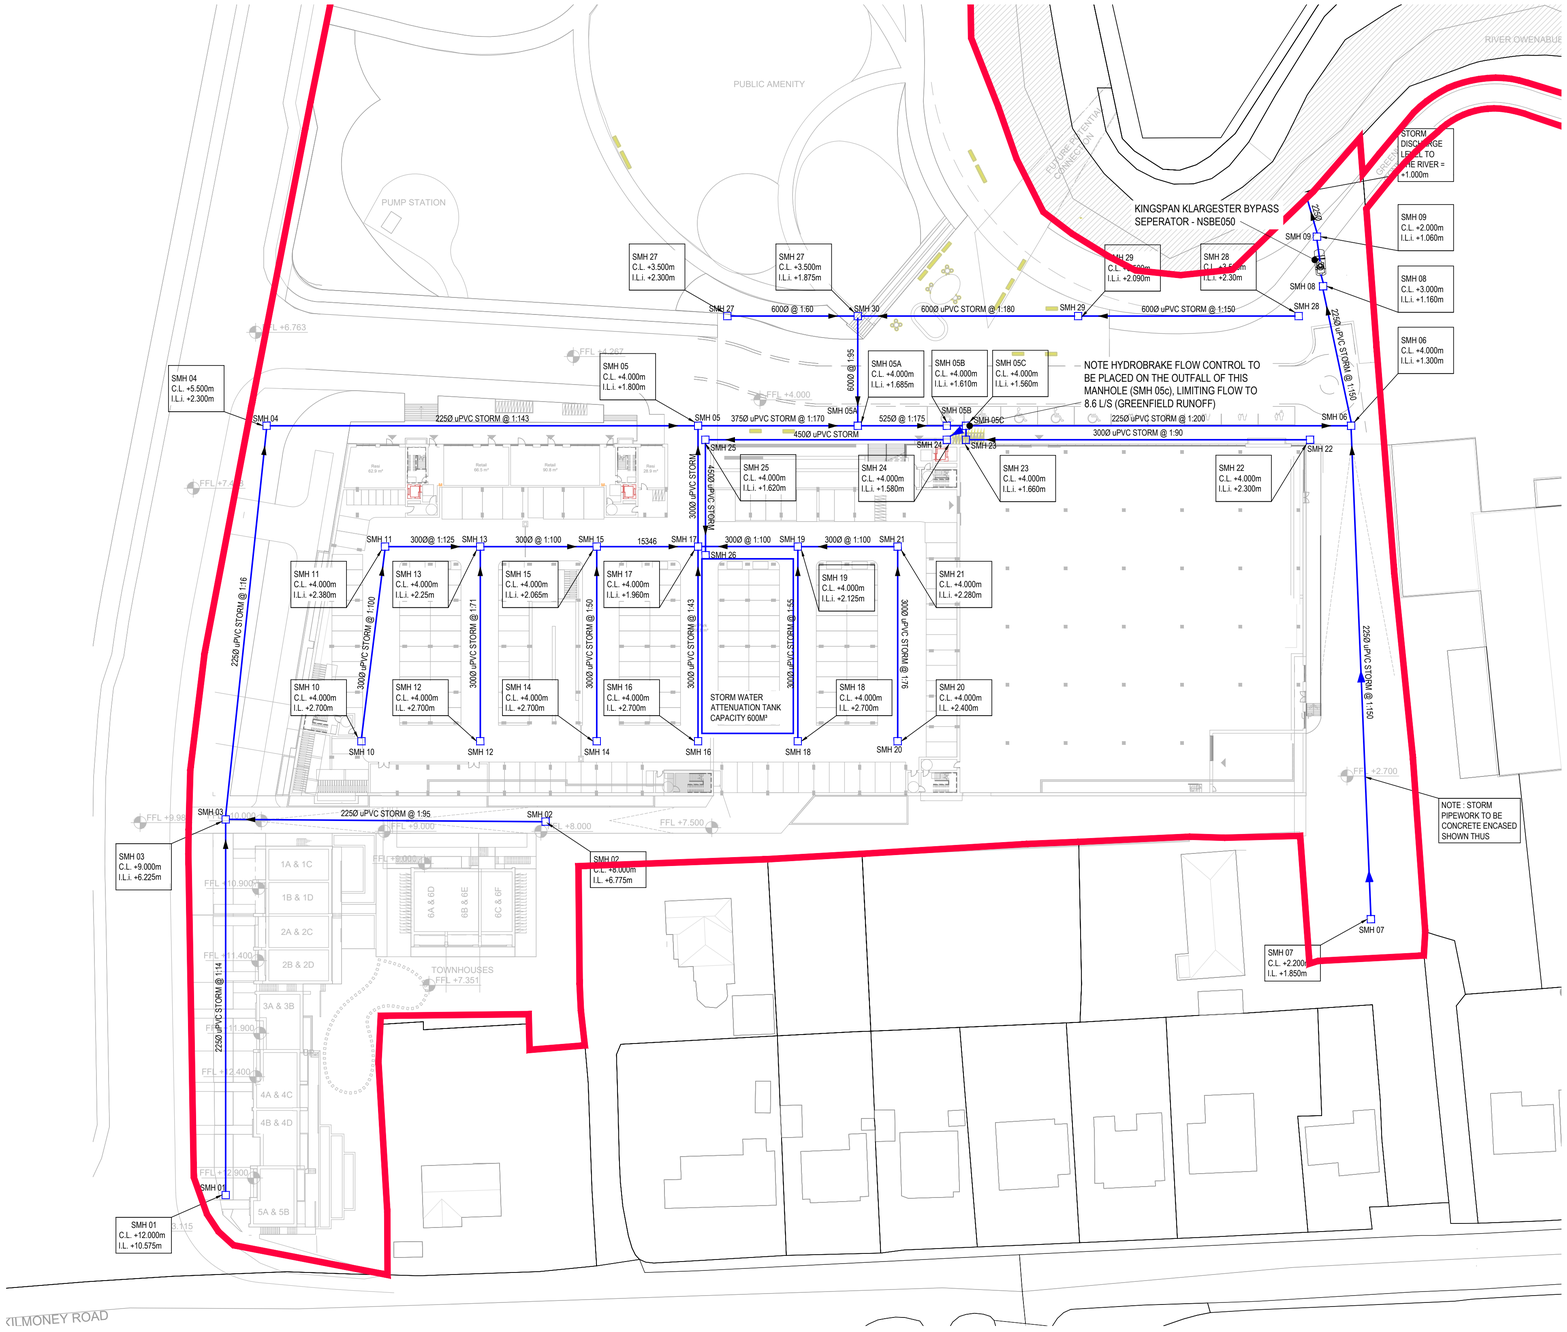

SITE PLAN
SCALE 1:500

1) COPYRIGHT AND OWNERSHIP OF THIS DRAWING IS VESTED IN HORGANLYNCH, WHOSE PRIOR WRITTEN CONSENT IS REQUIRED FOR ITS USE, REPRODUCTION OR FOR PUBLICATION.
2) THIS DRAWING IS TO BE READ IN CONJUNCTION WITH ALL RELEVANT ARCHITECT'S, SERVICES ENGINEER'S AND HORGANLYNCH DRAWINGS, DETAILS AND SPECIFICATIONS.
3) ALL DIMENSIONS TO BE CHECKED ON SITE AND ANY DISCREPANCY TO BE REPORTED TO THE ARCHITECT / ENGINEER. FIGURED DIMENSIONS ONLY TO BE USED, DRAWINGS NOT TO BE SCALED. ALL LEVELS ARE STRUCTURAL UNLESS OTHERWISE NOTED.
4) THIS DRAWING TO BE READ IN CONJUNCTION WITH ALL HL DRAWINGS AND SPECIFICATIONS

REV	BY	CKD.	DATE	DESCRIPTION
0	SC	KC	16.07.21	ISSUED FOR PRE-PLANNING
1	KL	KC	14.09.21	ISSUED FOR INFORMATION
2	SC	KC	06.10.21	ISSUED FOR PRE-APPLICATION
3	KL	KC	05.05.2022	ISSUED FOR PLANNING APPLICATION

L:\LYLY05\01-WIP.CAD\LY05-V1-XXX-DR-HLCE-CE-0001.dwg 05/5/2022 10:33 - A1

PROJECT
CARRAIGALINE SHD, CORK

DRG. TITLE
SITE SERVICES
STORM LAYOUT

SCALE	DRAWN BY	CHECKED BY	APPROVED BY
AS SHOWN (@ A1)	SC	KC	KC

Horganlynch
Consulting Engineers
Tellengana, Blackrock Road,Cork.
t: +353 21 4936100
e: cork@horganlynch.ie
www.horganlynch.ie

DRAWING: LY05-V1-XXX-DR-HLCE-CE-0001

HL PROJECT REF.	STATUS	REVISION
LY05	P1	3